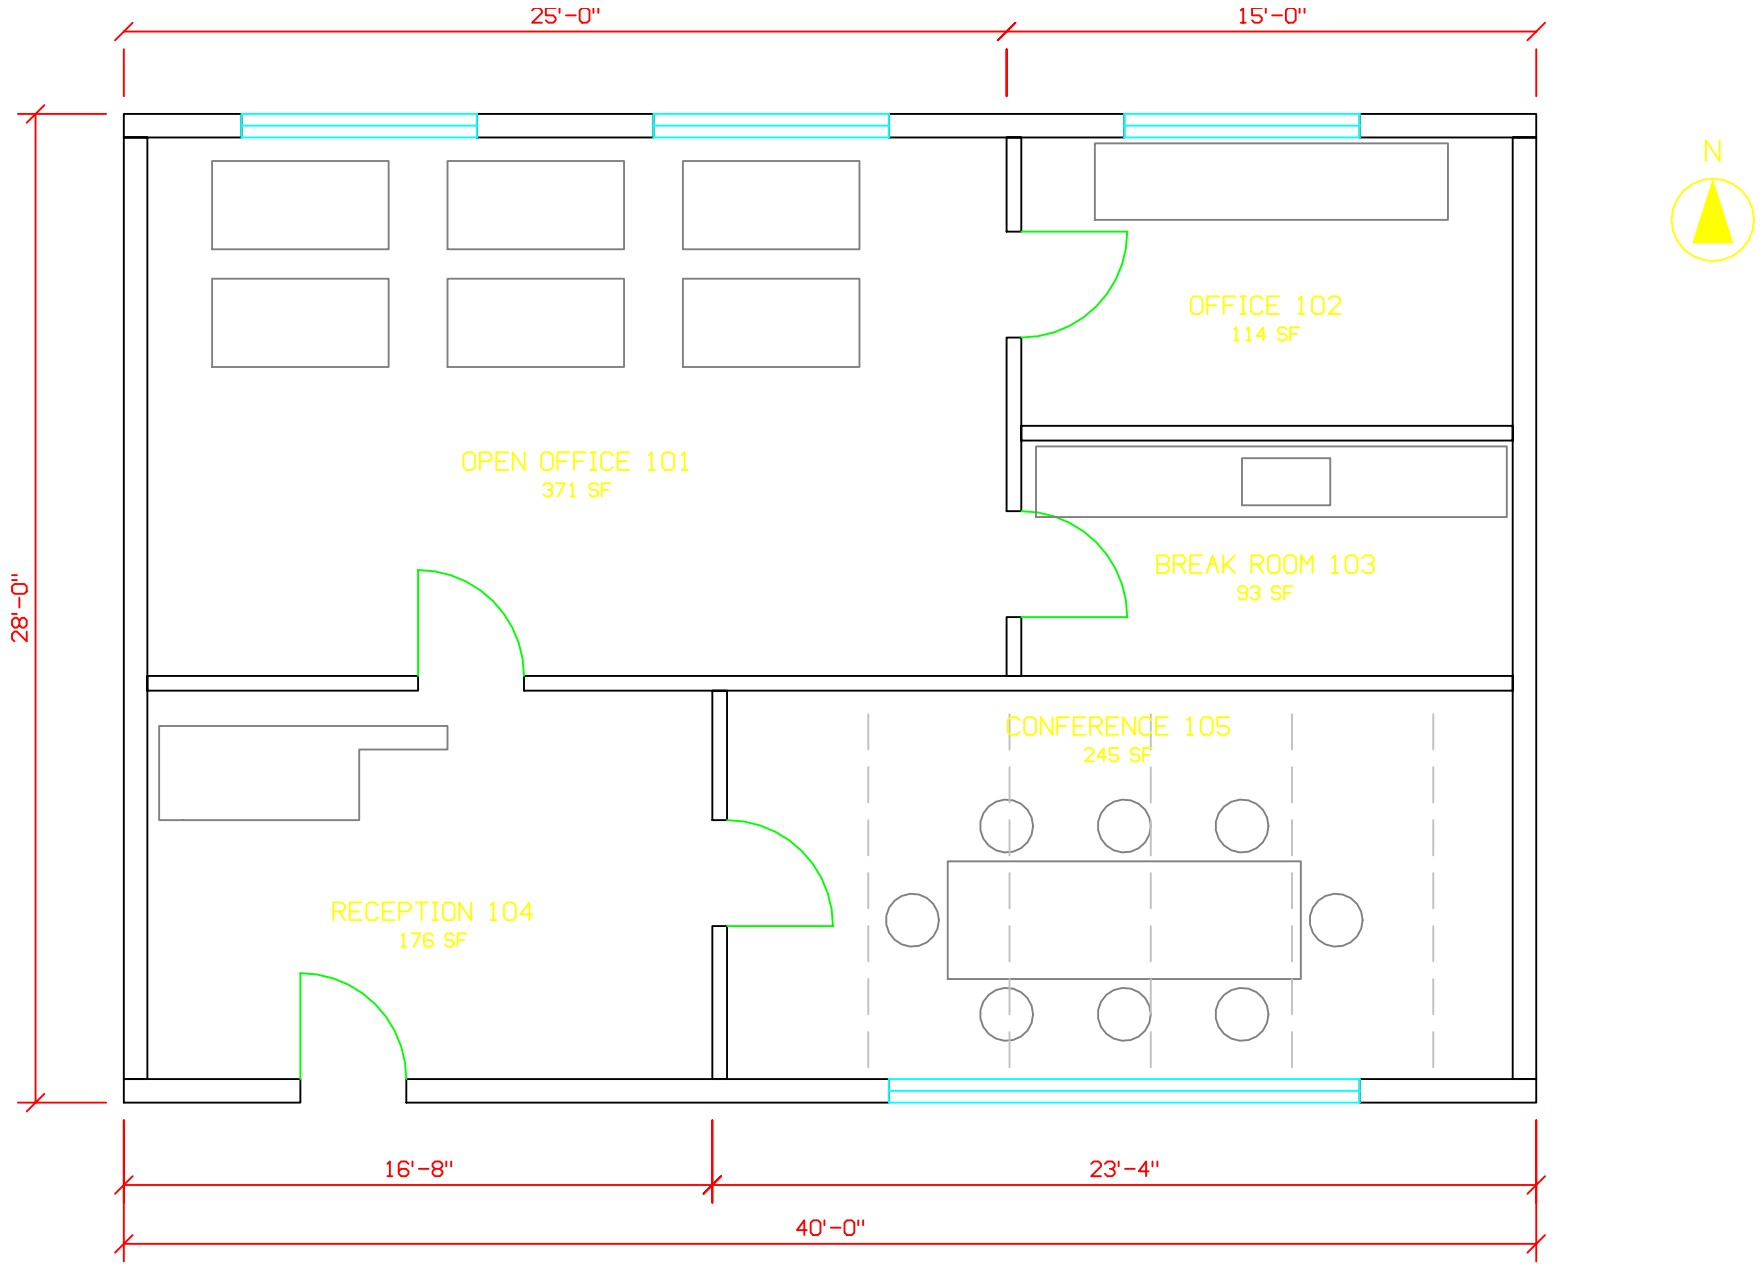


SUITE 210 TENANT IMPROVEMENT, FLOOR PLAN

Building C, Portland, OR. A fictional project.

Moss & Finch Architects (a fictional firm)

Sample for pdfconversionapi.com, CC0 1.0

Dimensions to face of finish.

SHEET

A-101

DATE 2026-11-01

REV 0